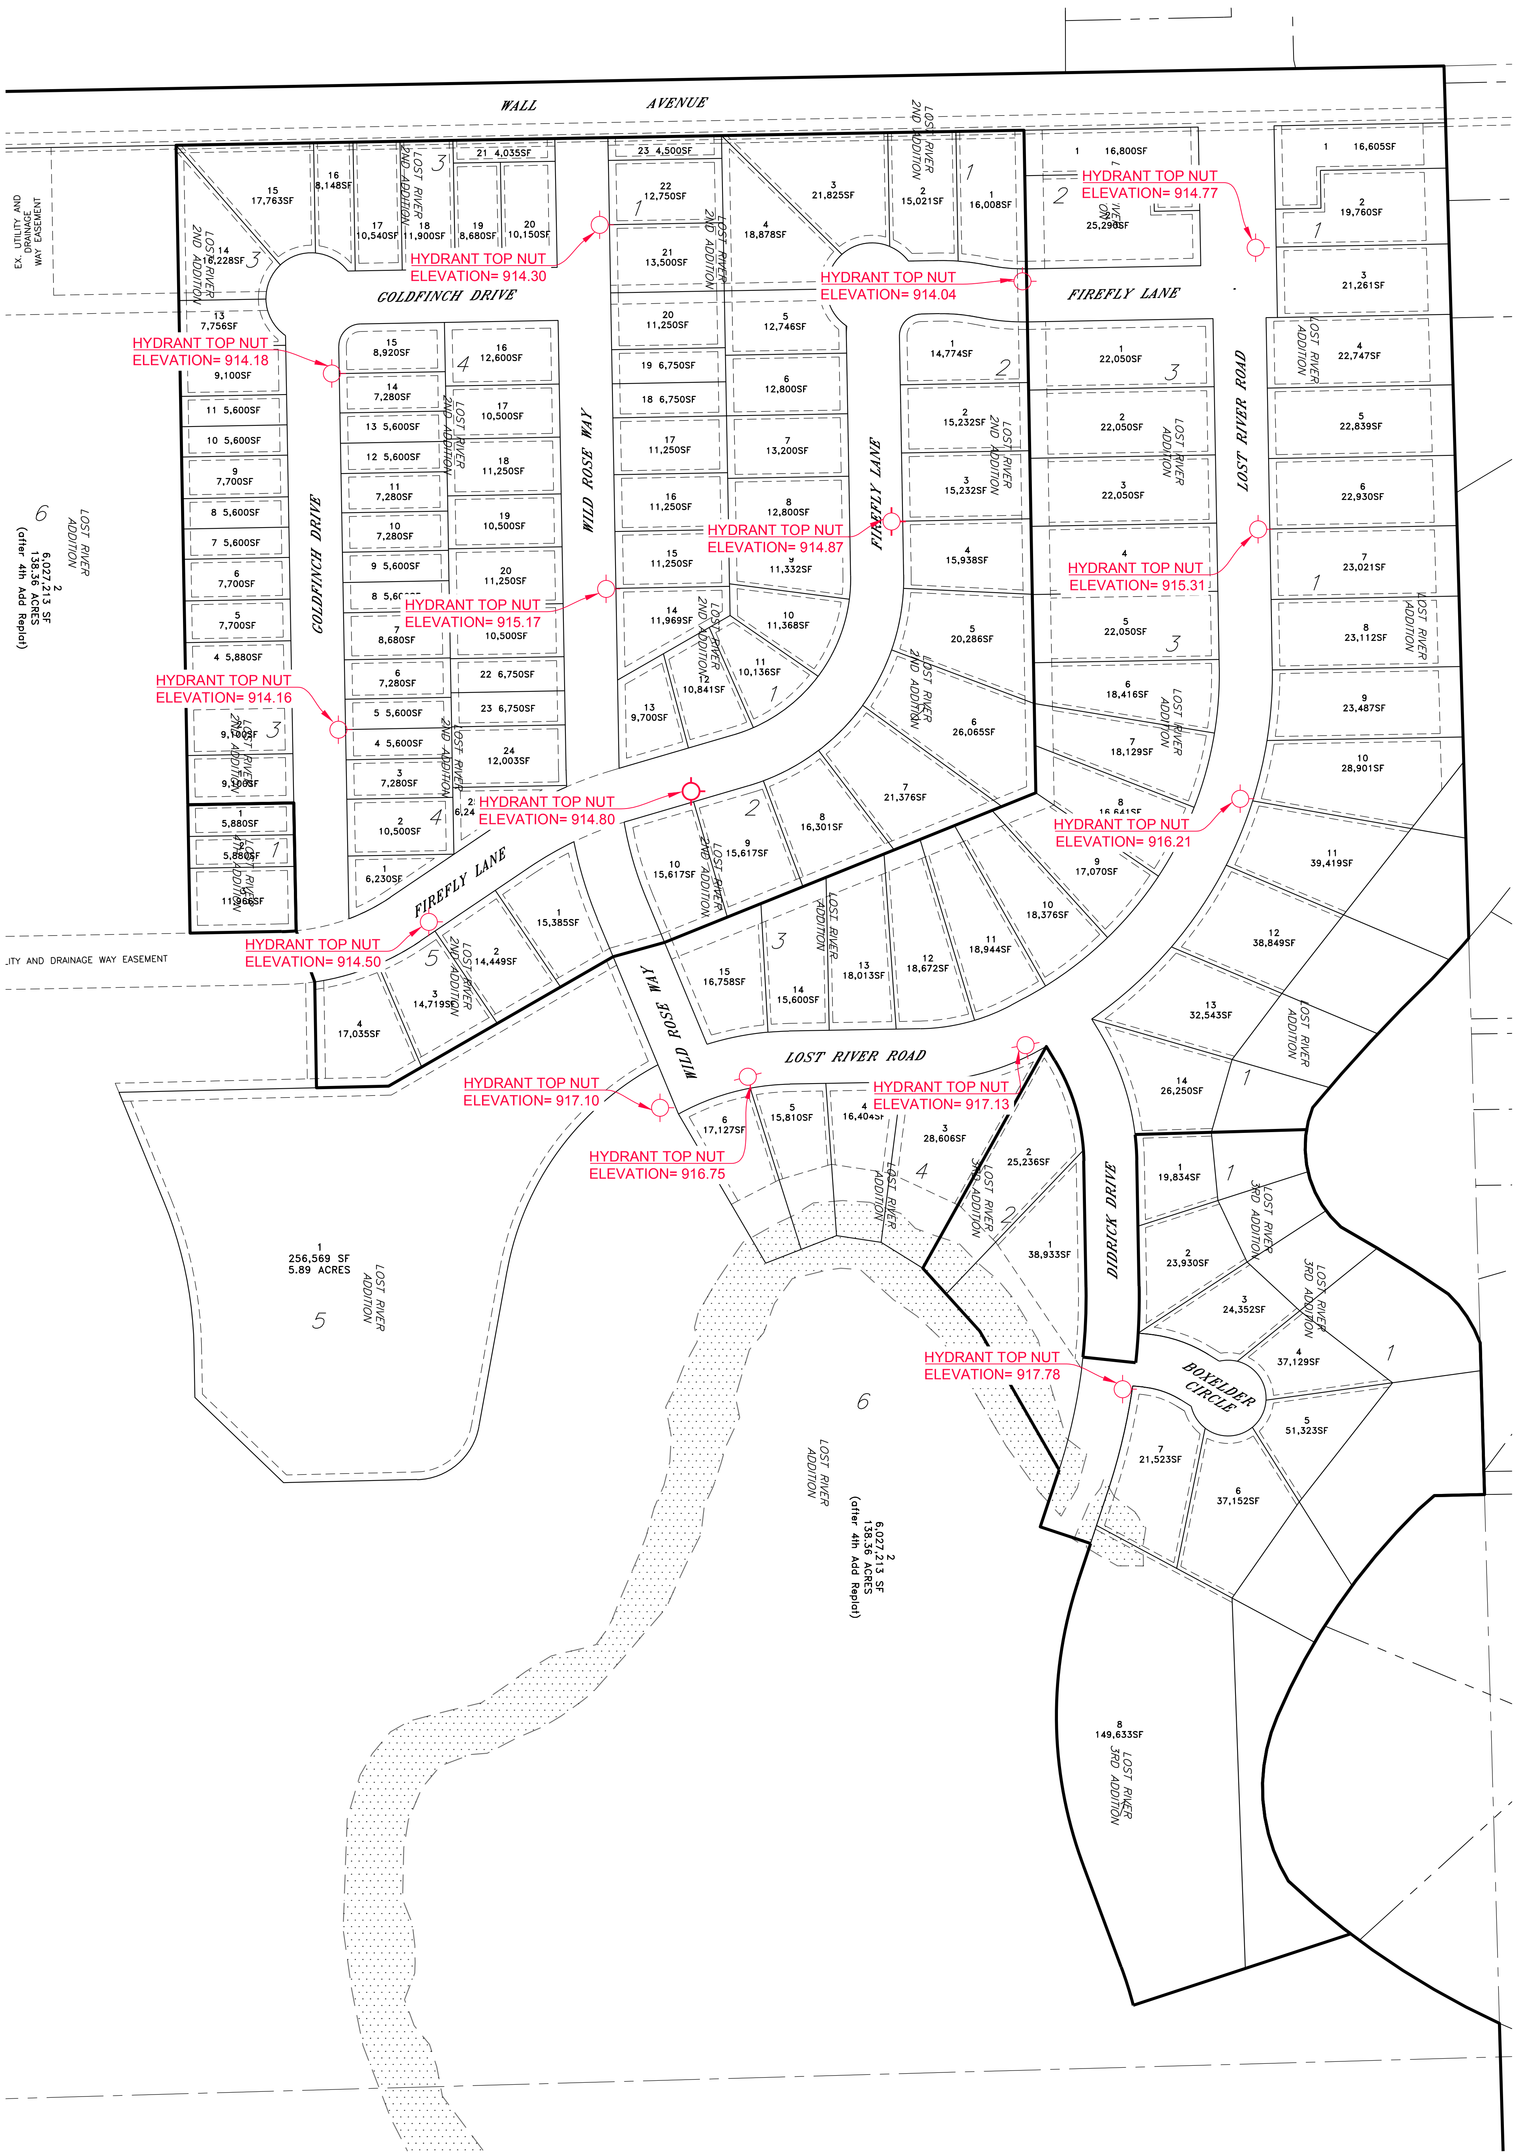

		SHEET: 1 OF 1	APPROVED BY:	DRAWN BY: KRS	CHECKED BY: KRS	PROJECT DATE: 08/28/2019

LE JOB #

NOT TO SCALE

LOST RIVER 1ST & 2ND ADDITION BENCHMARK HORACE, ND

REVISIONS

LOWRY ENGINEERING
1111 WESTRAC DRIVE - SUITE 108
FARGO, NORTH DAKOTA 58103